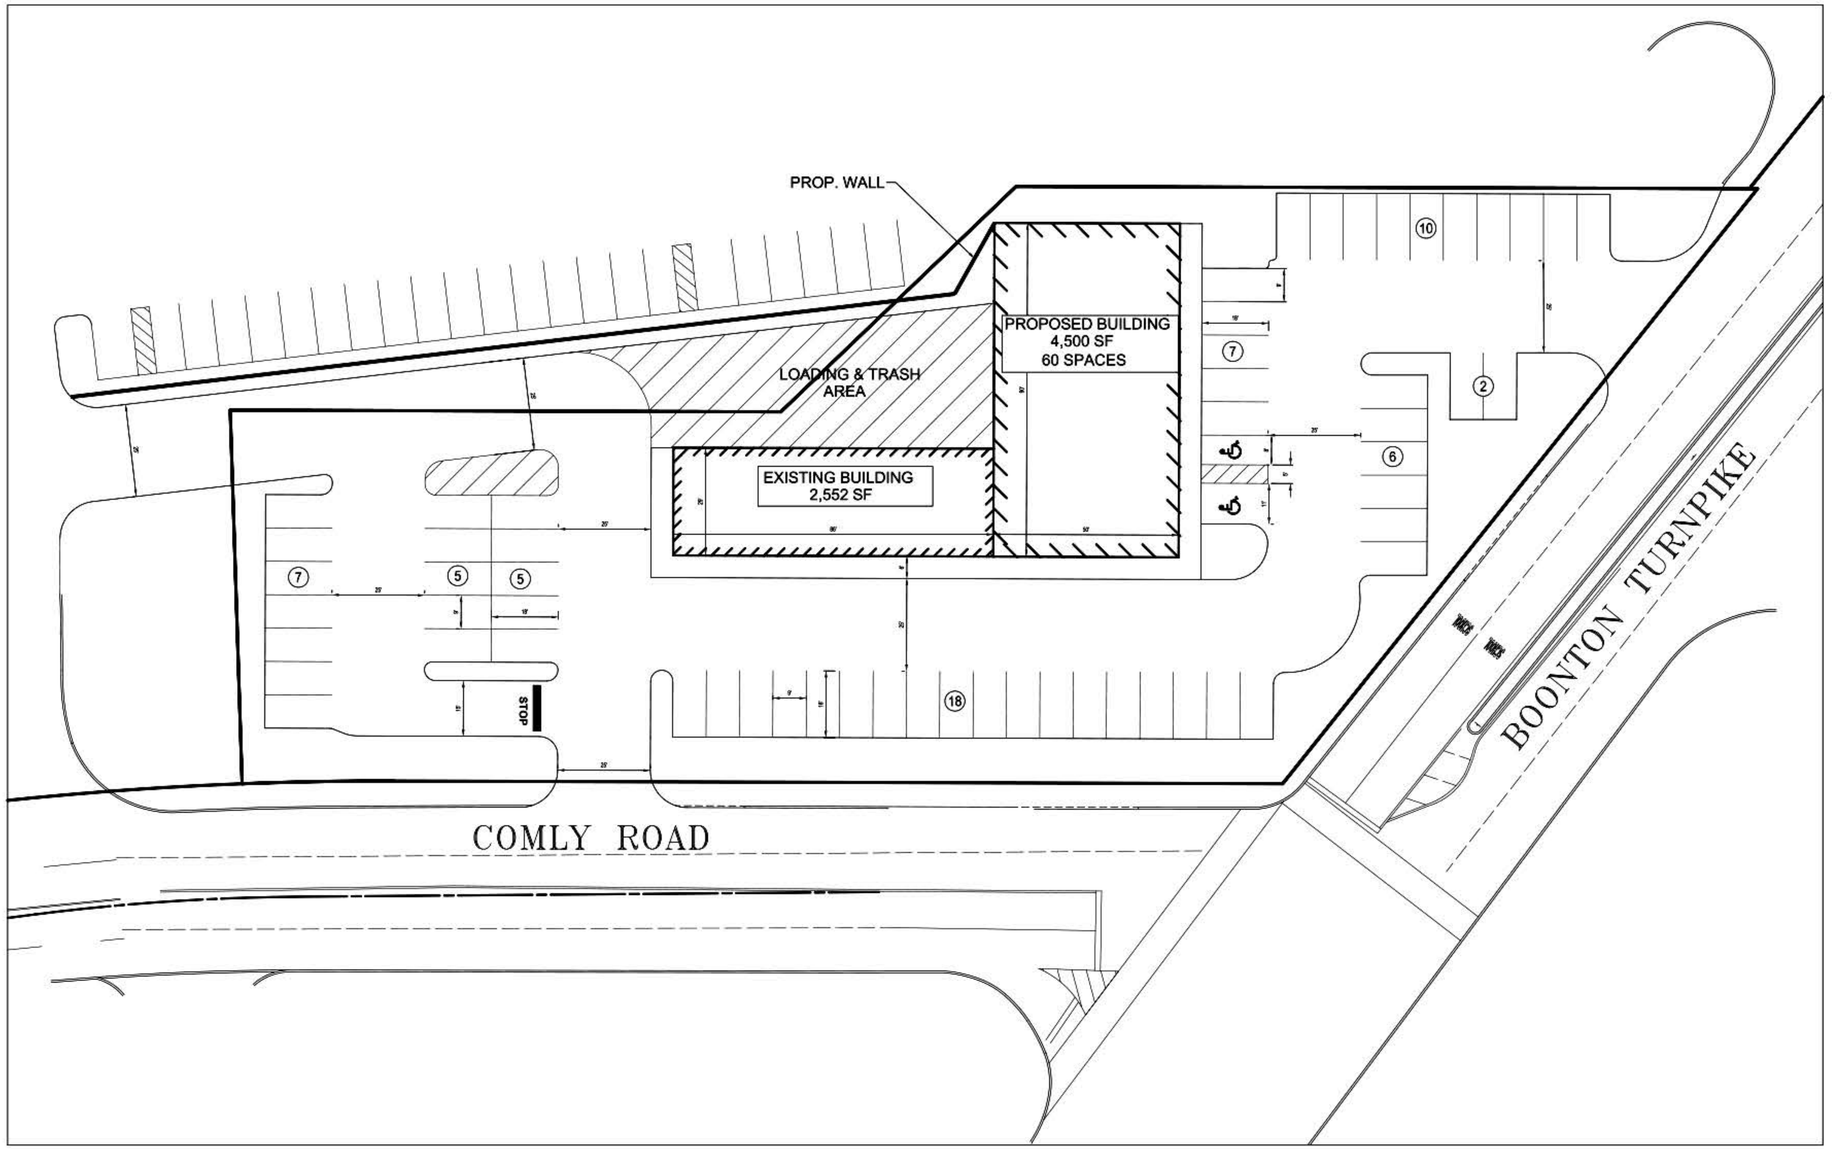

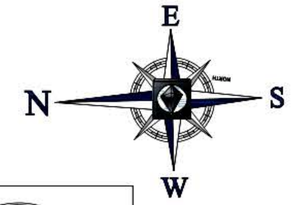

GRAPHIC SCALE
20 0 10 20 40 80
1 INCH = 20 FEET

BOHLER ENGINEERING

CORPORATE OFFICE:
♦ WARREN, NJ

OFFICES:
♦ SOUTHBOROUGH, MA ♦ TOWSON, MD
♦ ROANOKE/NOVA, NY ♦ SOMERVILLE, NJ
♦ ALBANY, NY ♦ RICHMOND, VA
♦ CHALFONT, PA ♦ WARRENTON, VA
♦ DOYLESTOWN, PA ♦ FORT LAUDERDALE, FL
♦ PHILADELPHIA, PA

CIVIL & CONSULTING ENGINEERS
SURVEYORS
PROJECT MANAGERS
ENVIRONMENTAL CONSULTANTS
LANDSCAPE ARCHITECTS

REVISIONS:

REV:	DATE:	COMMENT:	BY:

PROJECT No.: J100654
DRAWN BY: KWM
CHECKED BY: BE
DATE: 07/21/2011
SCALE: AS NOTED
CAD I.D.: CONCEPT A-1

PROJECT:

CONCEPT PLAN

FOR

VITA & VITA REALTY

BLOCK 22, LOT 304
COMLY ROAD & BOOTON TURNPIKE
BOROUGH OF LINCOLN PARK
MORRIS COUNTY
NEW JERSEY

BOHLER ENGINEERING
35 TECHNOLOGY DRIVE
WARREN, NJ 07059
PH: (908) 668-8300
FX: (908) 754-4401
www.BohlerEngineering.com

D.F. WISOTSKY
PROFESSIONAL ENGINEER
NEW JERSEY LICENSE No. 42951

SHEET TITLE:

CONCEPT A

SHEET NUMBER:

01
OF 01

REV. 1-7/26/11

G:\2010\J100654\CONCEPTS\CORNER PORTION\CONCEPT A-1------XLAYOUT LAYOUT1